Investment Construction Project
of elite residential complex
on Lukyanovskaya, Mirnaya, Olegovskaya Str., Podil district



Investment Construction Project
of elite residential complex
on Lukyanovskaya, Mirnaya, Olegovskaya Str., Podil district



Investment Construction Project
of elite residential complex
on Lukyanovskaya, Mirnaya, Olegovskaya Str., Podil district

Land plot area	0,8985 ha
Status of the land	Ownership
Land Zoning	Construction and servicing the residential building and other premises.
Projected area of the complex	37 500 m^2
Projected area of the apartments	23 600 m^2
The Number of apartments (160 m^2 each)	148
Parking's area	7 150 m^2
The Number of vehicles	230 vehicles

- The land consists of 9 (nine) small sites with total area of 0,8985 ha and is located in Shevchenkovskiy district of Kiev
- The closest subway station «Kontractova Ploschad» - is in 350 m from the object.

Investment Construction Project
of elite residential complex
on Lukyanovskaya, Mirnaya, Olegovskaya Str., Podil district

Master Plan


M 1:1000

Техніко-економічні показники


№п/п	Найменування	Площа м²
1	Паркінг	5 594
2	Комунікації	3 456
3	Нежитлові та технічні приміщення	5 361
4	Загальна площа квартир	23 290
	Загальна площа будинку	37 701




Investment Construction Project
of elite residential complex
on Lukyanovskaya, Mirnaya, Olegovskaya Str., Podil district

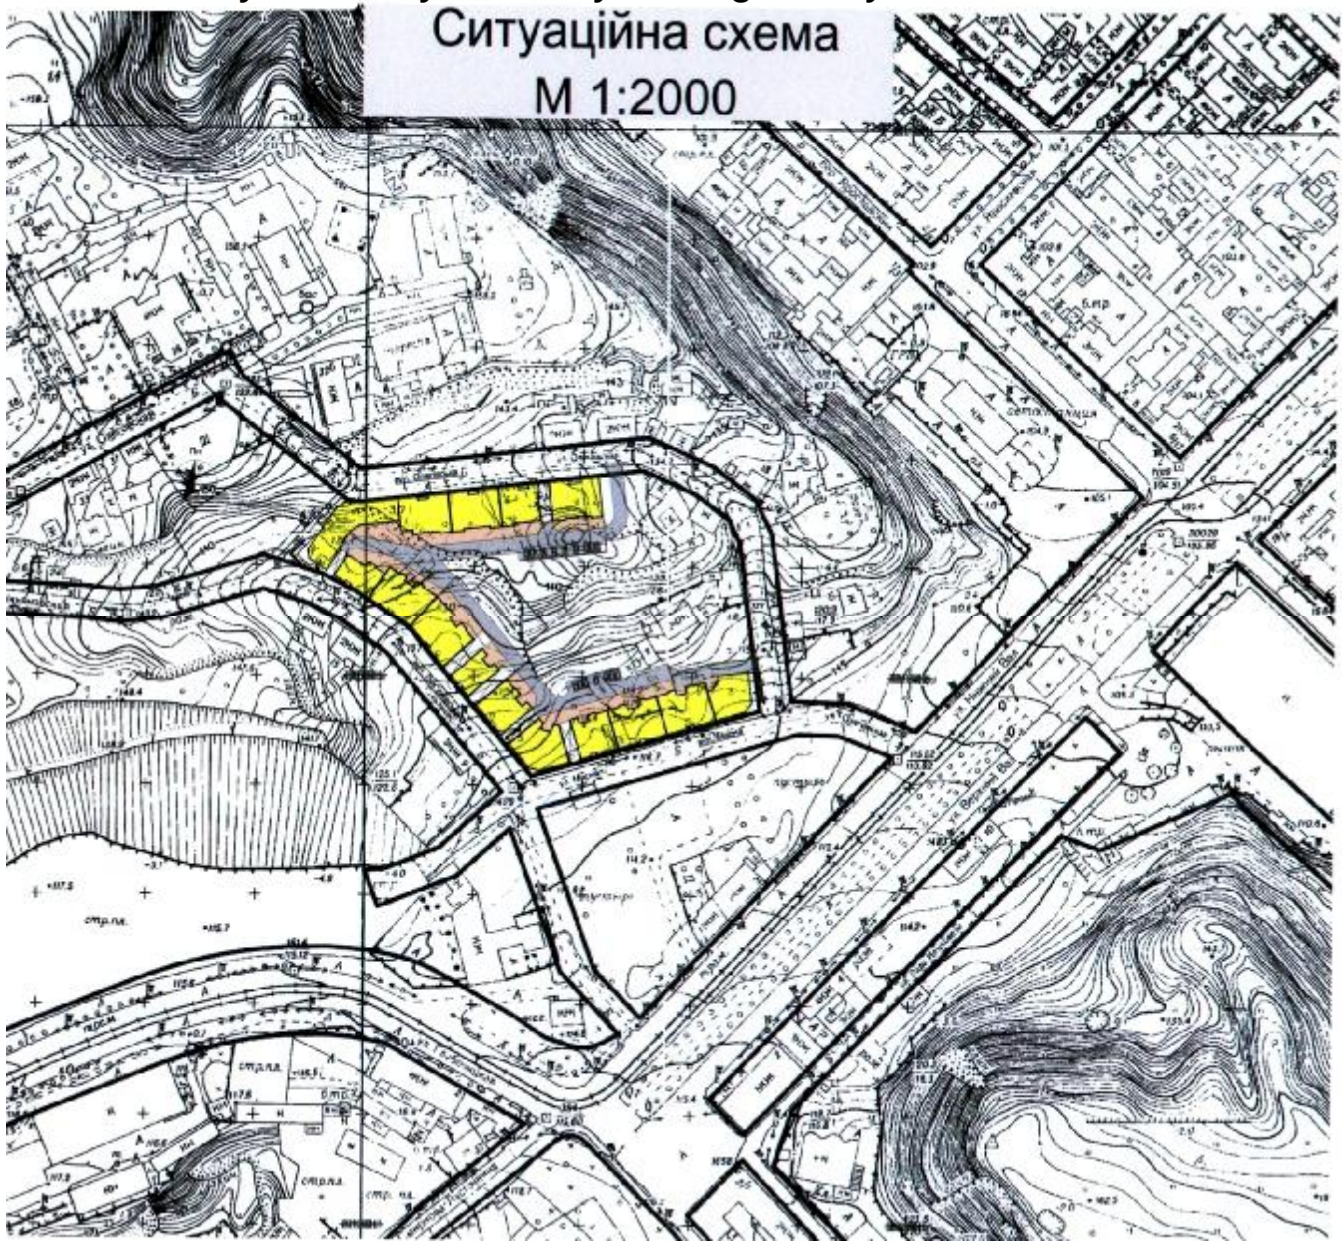


Investment Construction Project
of elite residential complex
on Lukyanovskaya, Mirnaya, Olegovskaya Str., Podil district

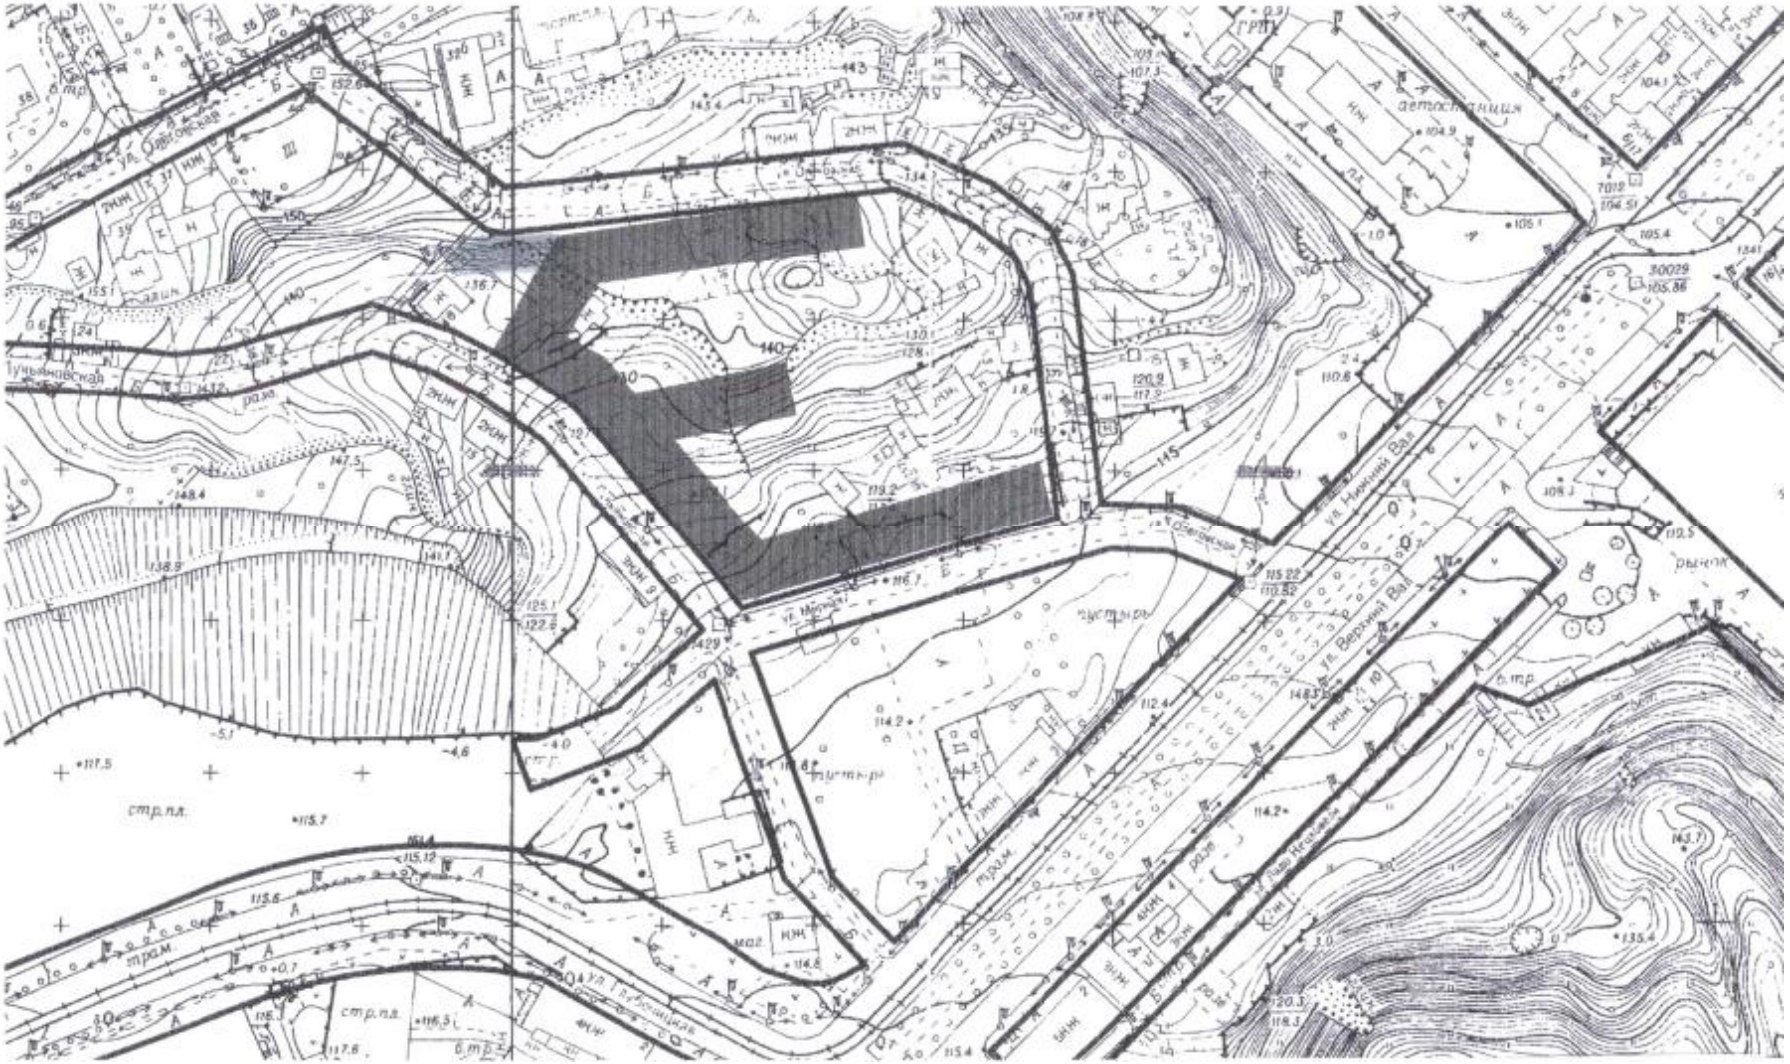

Investment Construction Project
of elite residential complex
on Lukyanovskaya, Mirnaya, Olegovskaya Str., Podil district

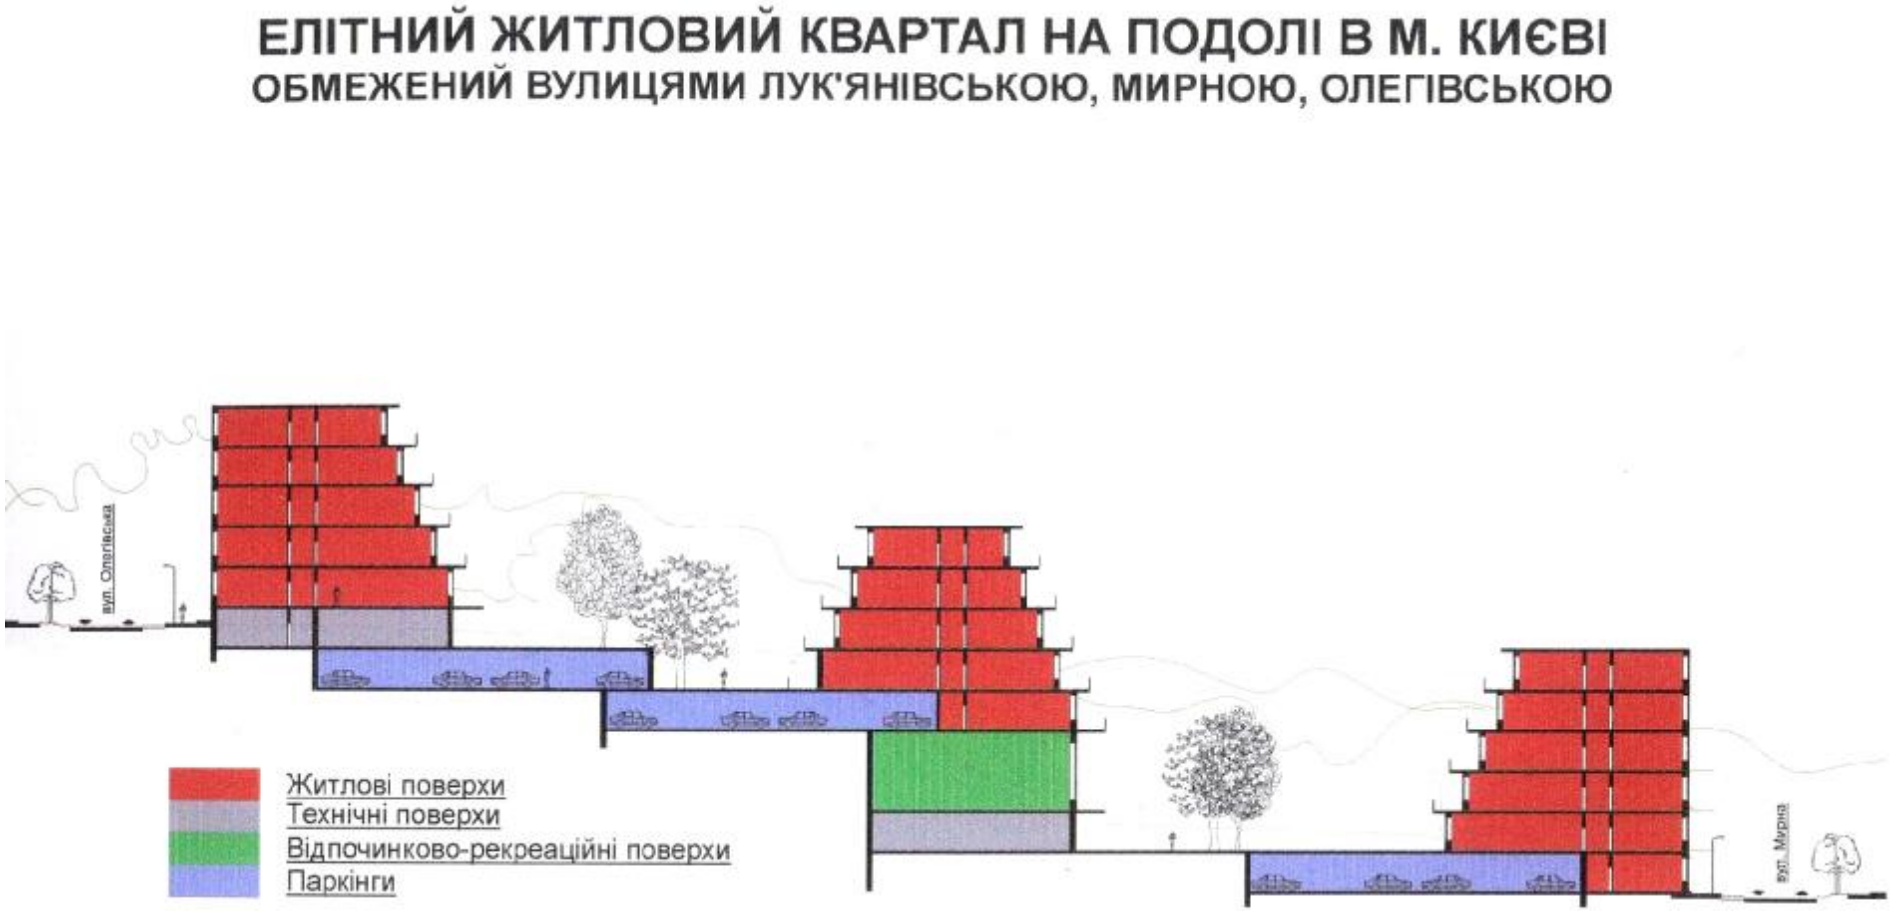

Investment Construction Project
of elite residential complex
on Lukyanovskaya, Mirnaya, Olegovskaya Str., Podil district

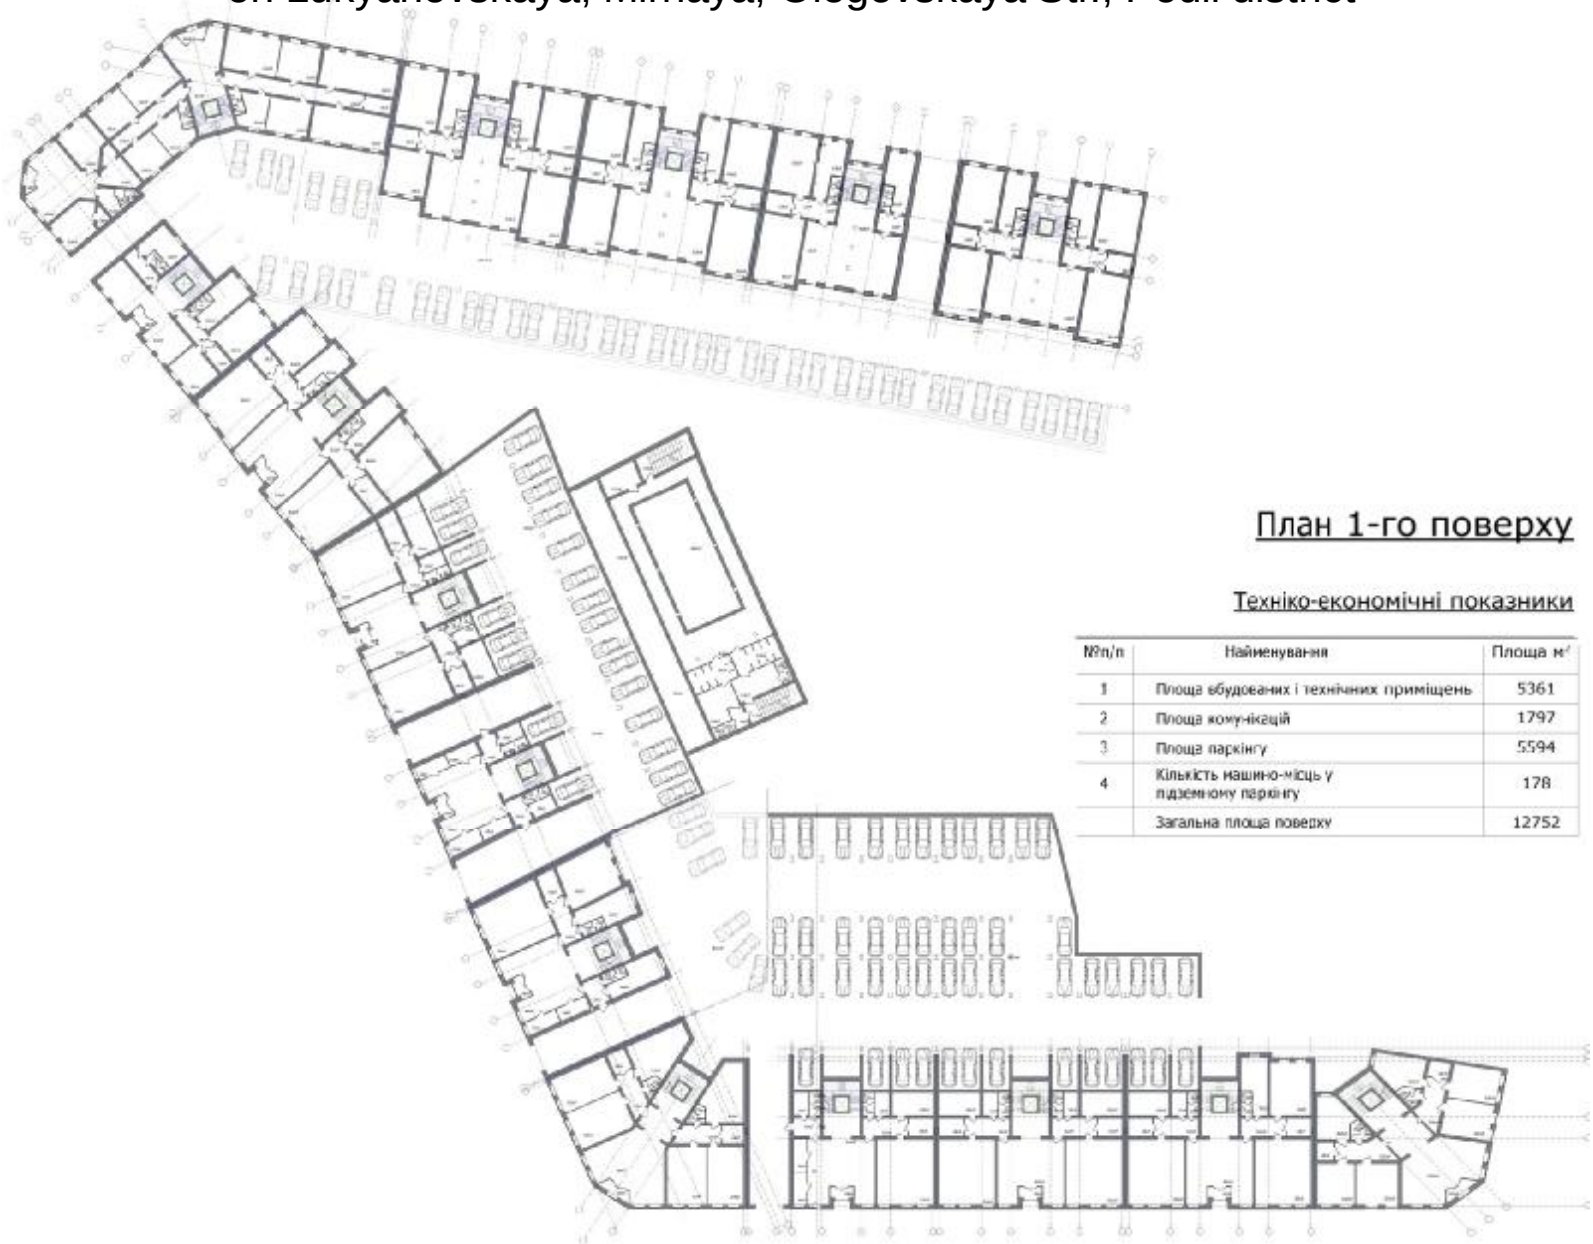

План 1-го поверху

Техніко-економічні показники

№п/п	Найменування	Площа м²
1	Площа вбудованих і технічних приміщень	5361
2	Площа комунікацій	1797
3	Площа паркінгу	5594
4	Кількість машино-місць у підземному паркінгу	178
	Загальна площа поверху	12752

Investment Construction Project
of elite residential complex
on Lukyanovskaya, Mirnaya, Olegovskaya Str., Podil district



План 2-го поверху

Техніко-економічні показники

№ п/п	Найменування	Площа м²
1	Загальна площа квартир поверху	4815.47
2	Площа комунікацій	368.94
	Загальна площа поверху	5184.41

